



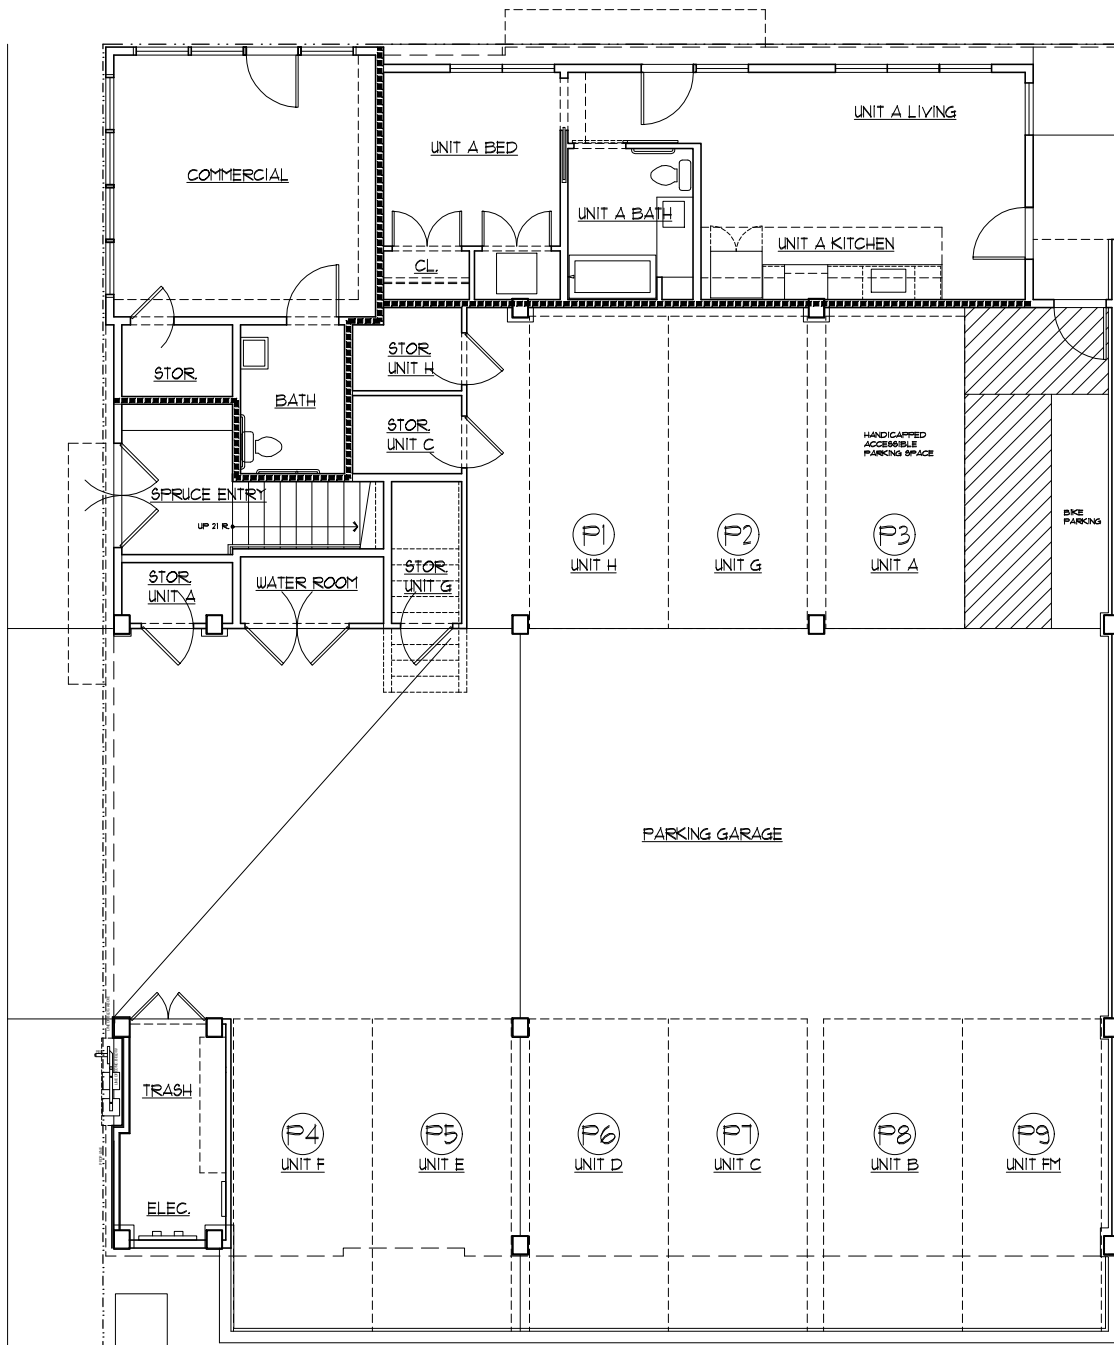

1 FLOOR PLAN - GROUND LEVEL
SCALE: N.T.S.

 

COPYRIGHT 2016

DATE: ISSUED FOR:	OCTOBER 31, 2016 PARKING & STORAGE	PROJECT: #1506	REVISIONS:
SHEET NUMBER:	A3-1 FLOOR PLANS	LOCATION: 226 EAST PACIFIC AVENUE TELLURIDE, CO 81435	
FUSE architecture + interior			
220 East Colorado Ave. Suite 203 Telluride, CO 81435 P.O. Box 3934 970-728-0841			